LEGEND

PROPOSED CATCHMENT AREA

XX
XX
XX

CATCHMENT NAME
CATCHMENT AREA
IMPERVIOUSNESS COEFFICIENT

CONSTRUCTION NORTH

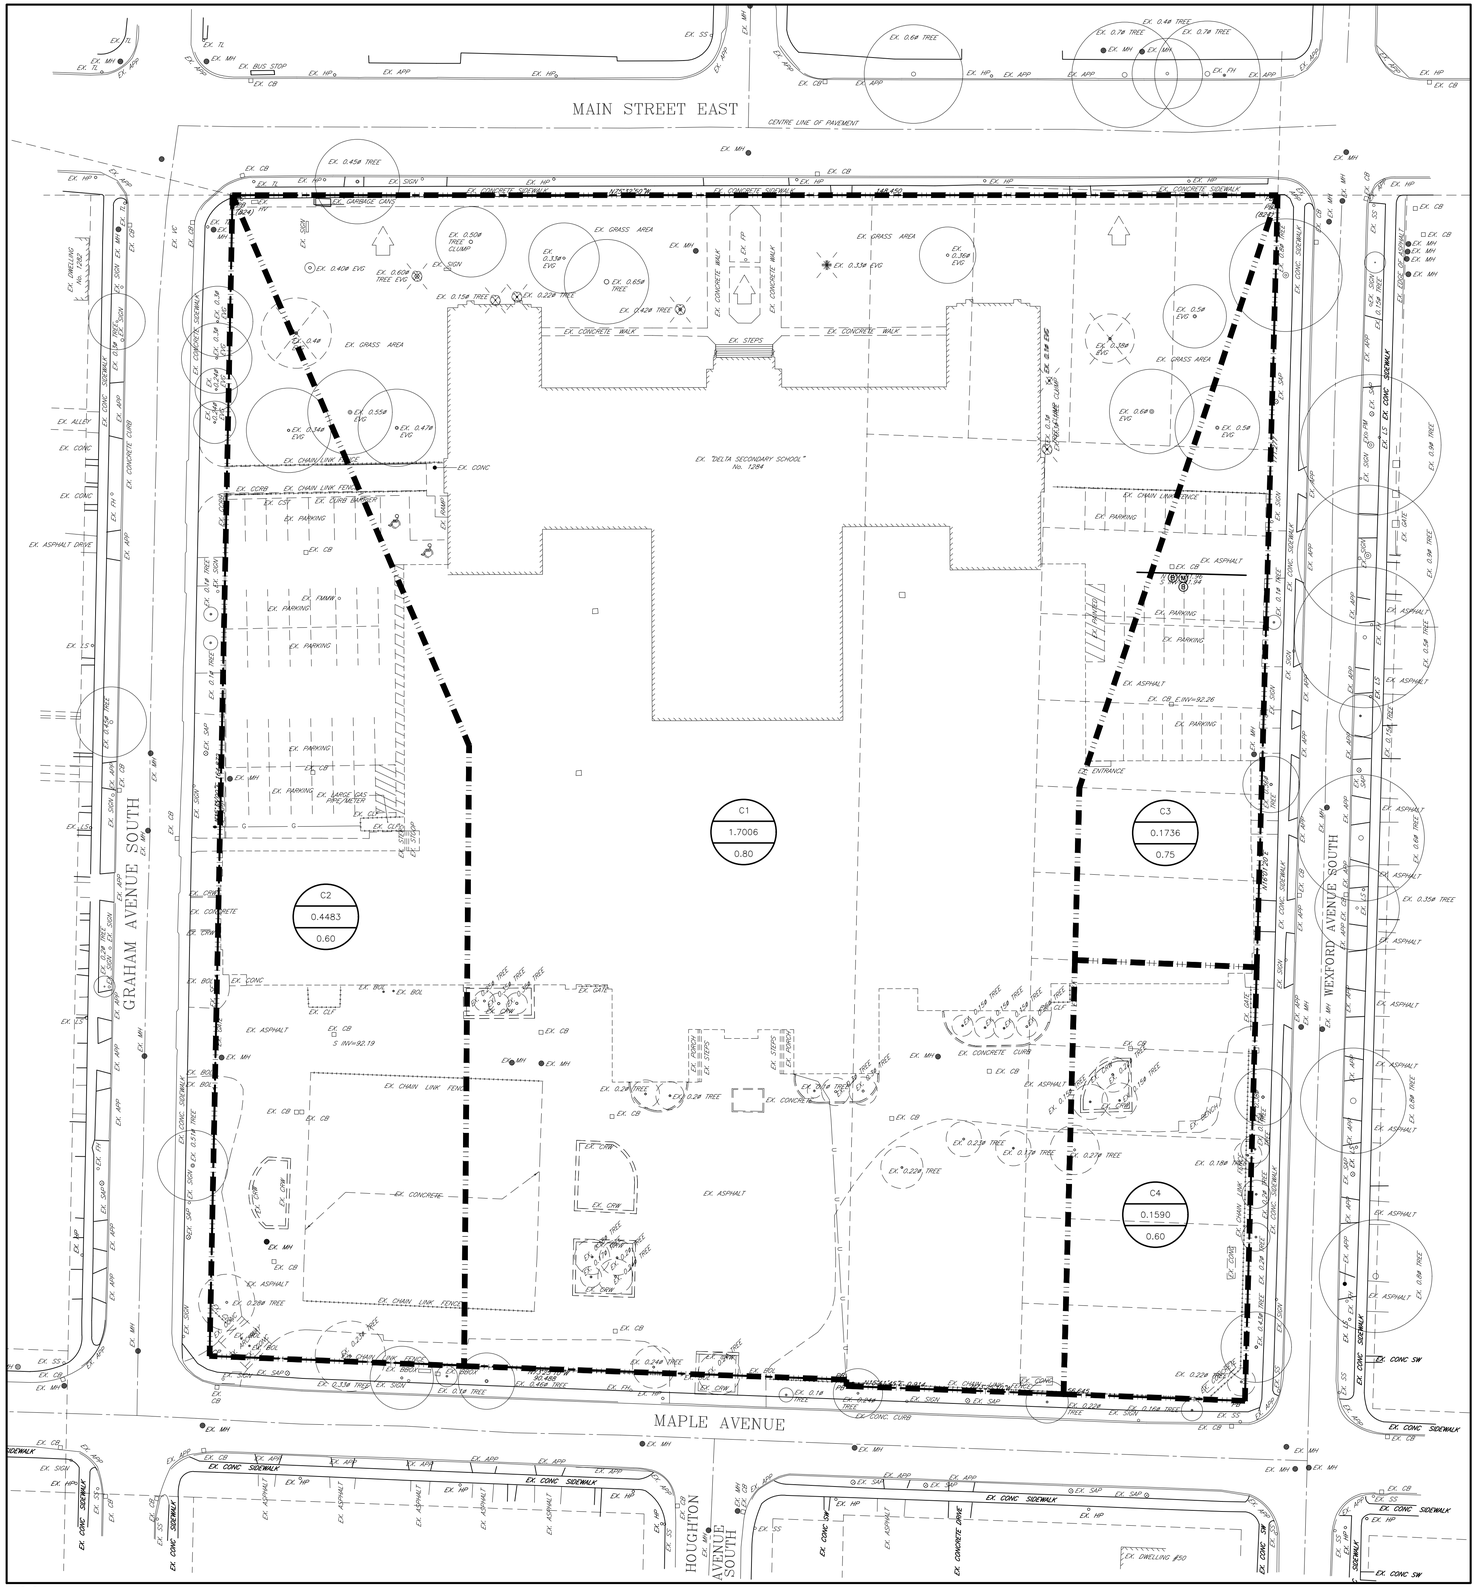

1 C3-2 Existing Drainage Area Plan - Based on City Provided Mapping

1 : 400

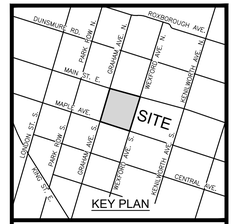

Contractor must verify all dimensions on the Project Site and report any discrepancies before proceeding with the Work.

This drawing is a part of the Contract Documents and is to be read in conjunction with all other Contract Documents.

© COPYRIGHT – LANHACK Consultants Inc. All rights reserved.

SOURCE
EXISTING BOUNDARY SURVEY AND TOPOGRAPHICAL INFORMATION OBTAINED FROM A.T. McLAREN LIMITED, DWG. NO. 36933, DATED APRIL 12, 2022.

THE POSITION OF THE POLE LINES, CONDUITS, WATERMAINS, SEWERS, AND OTHER UTILITIES AND STRUCTURES ARE NOT NECESSARILY SHOWN ON THE CONTRACT DRAWINGS, AND WHERE SHOWN, THE ACCURACY OF THE POSITION OF SUCH UTILITIES AND STRUCTURES IS NOT GUARANTEED.

Revision Record

No.	Description	Date (m/d/y)
A	ISSUED FOR OPA/ZBA	11/18/22

No.	Description	Date (m/d/y)

Issue Record

LICENSED PROFESSIONAL ENGINEER J. D. LAMARRE NOVEMBER 2022 PROVINCE OF ONTARIO

LANHACK Consultants Inc.
Consulting Engineers
1709 Upper James Street
Hamilton, ON L9B 1K7
Tel: (905) 777-1454
Fax: (905) 336-8142

Delta Developments Joint Venture

1284 MAIN STREET WEST
HAMILTON, ON

Date:	SEPT. 2022
Drawn By:	GRW
Chkd By:	SMP
Scale:	1 : 400

Existing Drainage Area Plan Based on City Provided Mapping

Project No.:	Drawing No.:	Rev.:
22043	C3-2	A

Plot Date: 11/18/22
M:\2022\22043 – Delta School, 1284 Main St. E. NHDG\CIVIL\22043_C03 – Drainage Area Plans.dwg